MERIDEN PUBLIC LIBRARY RENOVATIONS FF&E

105 MILLER STREET, MERIDEN, CT 06450

MERIDEN BID NUMBER : B023-21

OCTOBER 21, 2022

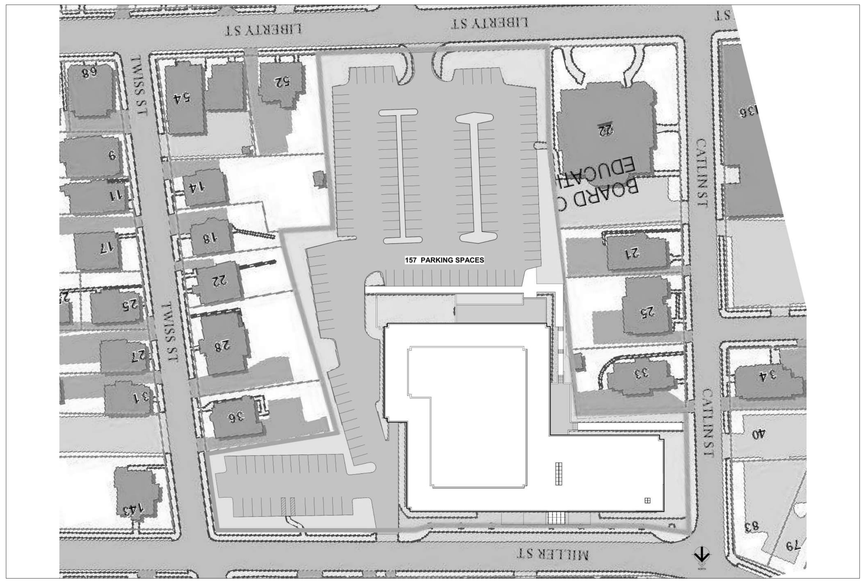

ARCHITECT

TSKP STUDIO

TSKP STUDIO, LLC
ONE HARTFORD SQUARE WEST
HARTFORD, CT 06106

DRAWING LIST

F1.01A FIRST FLOOR FURITURE PLAN - ADDITION

F1.02 SECOND FLOOR FURNITURE PLAN

LOCATION PLAN

APPROVALS

PUBLIC WORKS DATE

AGENCY DATE

NOTES:

1) ALL EXISTING FURNITURE AND EXISTING LIBRARY SHELVING TO BE REUSED ARE SHADED IN GREY.

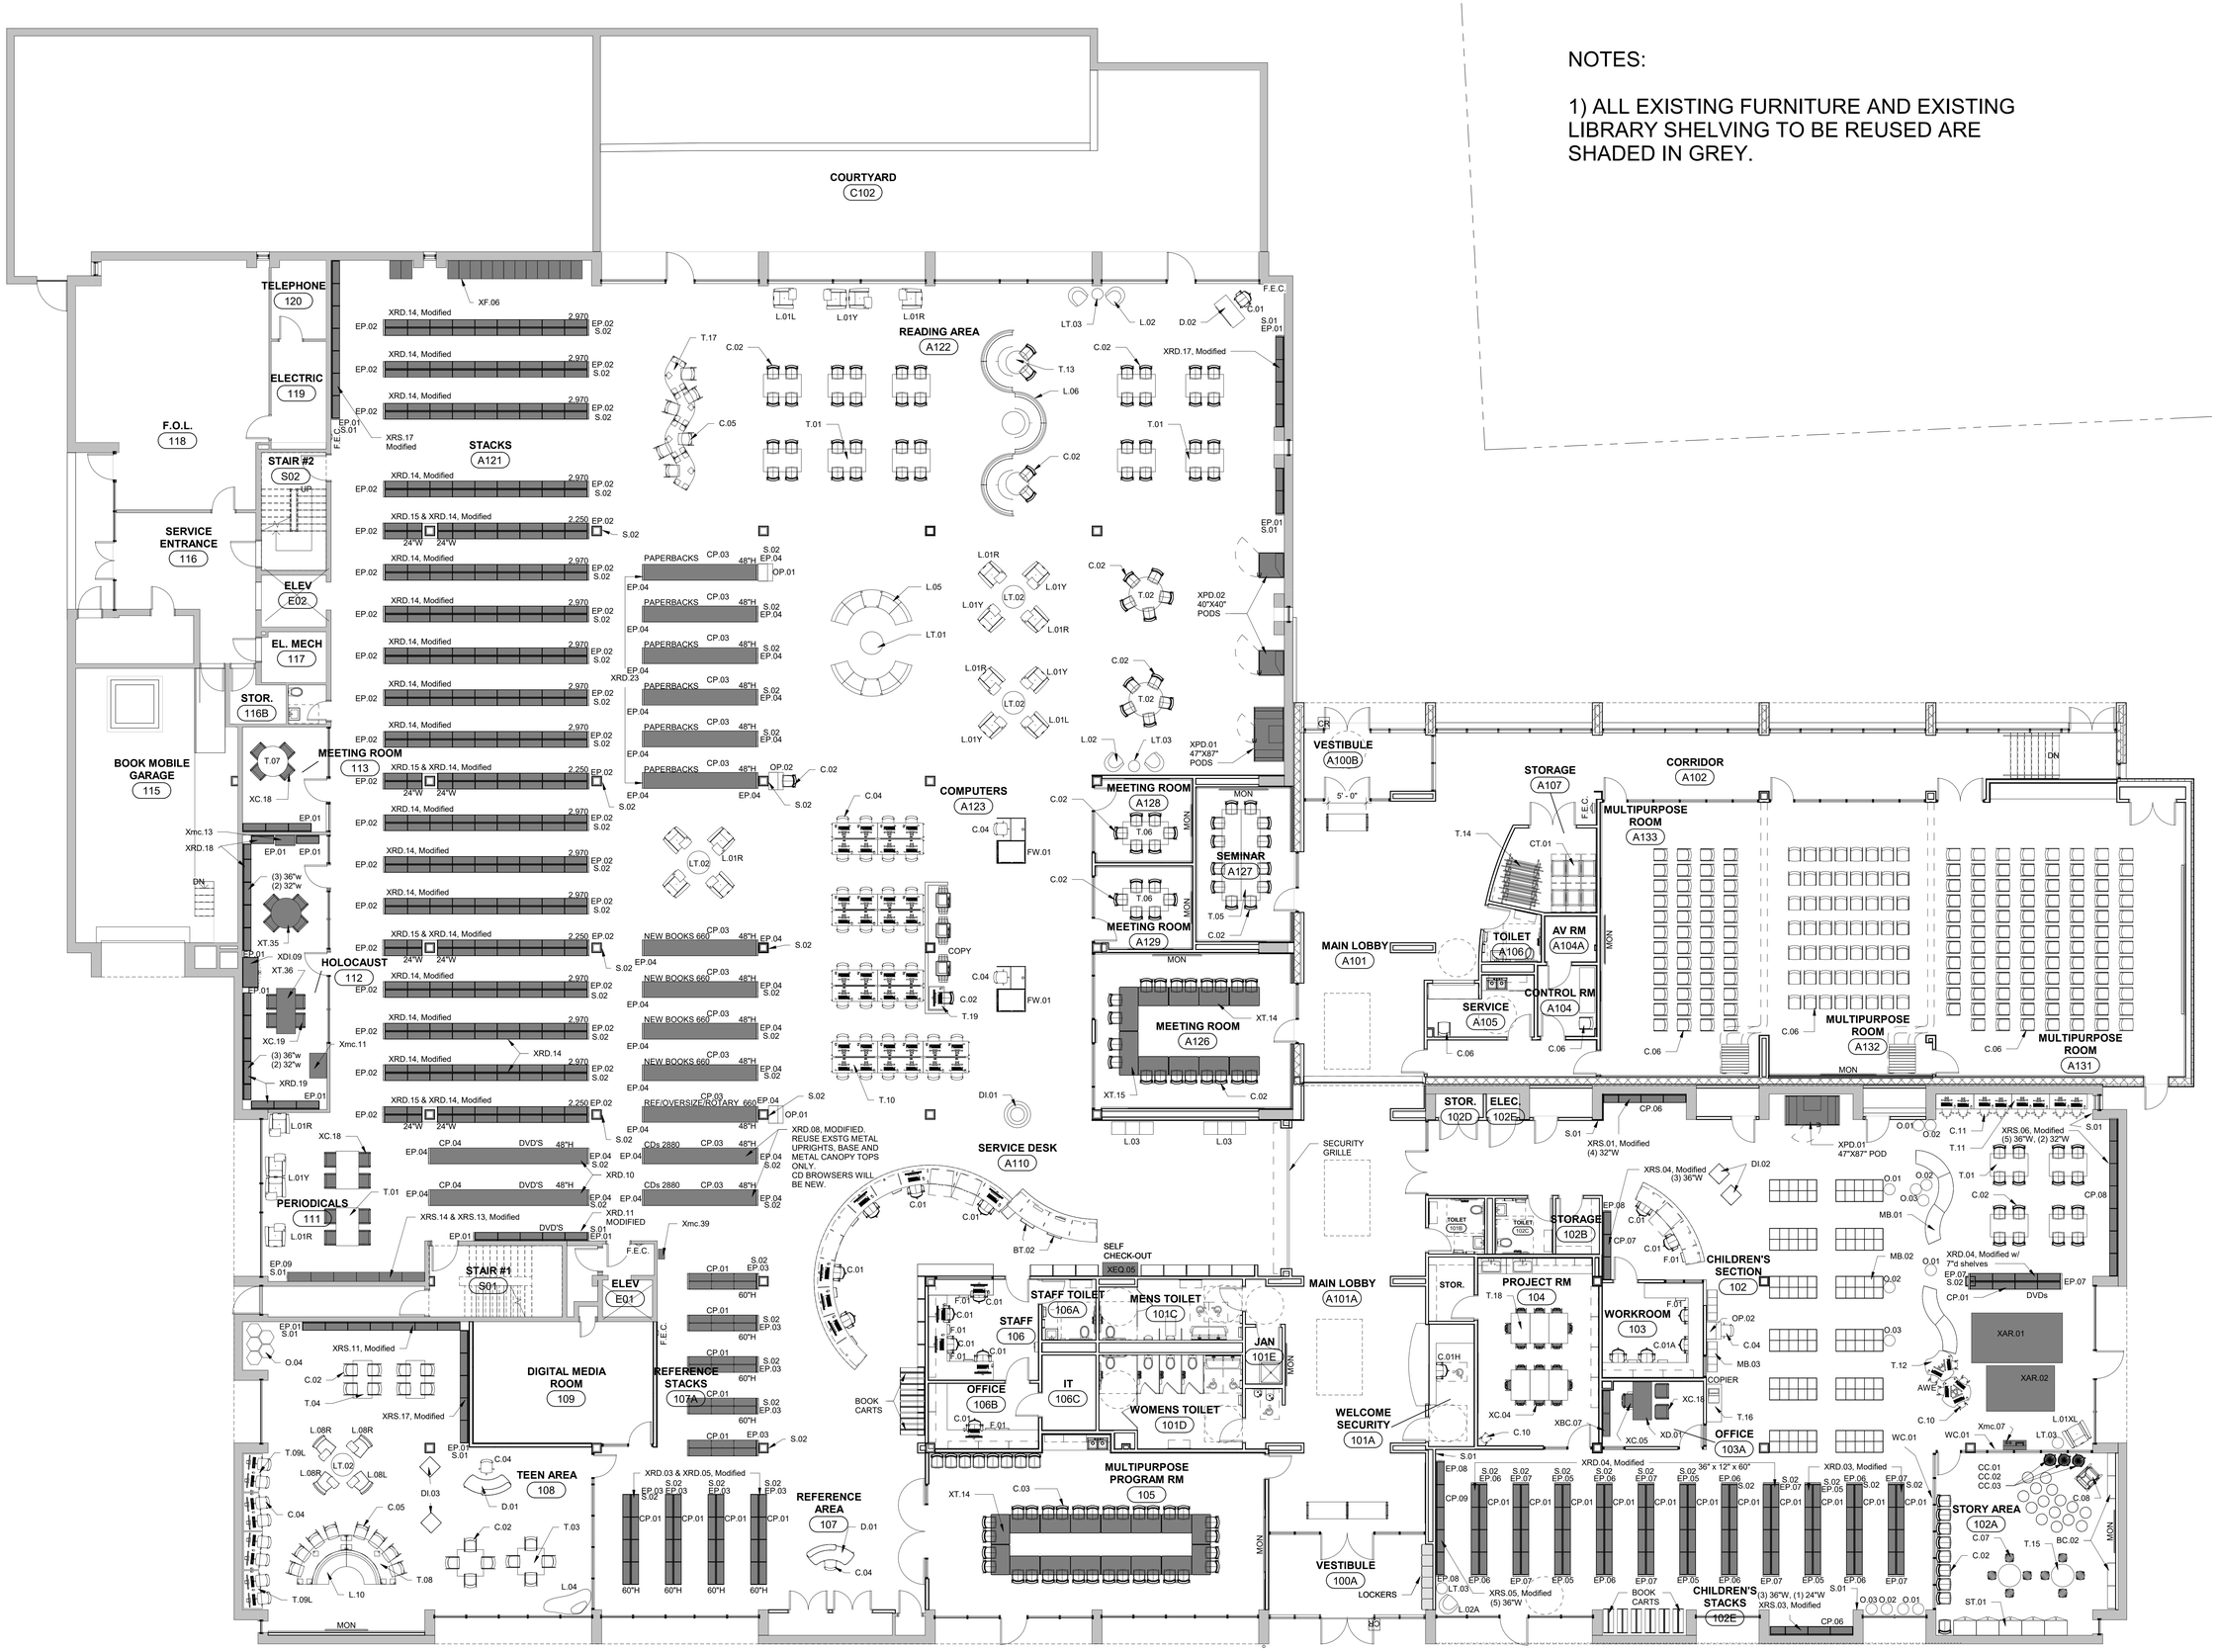

tskpstudio.com

TSKP STUDIO

One Hartford Square West
146 Wyllys Street, Bldg 1-203
Hartford, CT 06106
860.547.1970

ARCHITECTURE | PLANNING | INTERIORS

MERIDEN PUBLIC LIBRARY RENOVATIONS
FF&E
105 MILLER ST. MERIDEN, CT

KEY PLAN

DRAWING TITLE

FIRST FLOOR FURNITURE PLAN - ADDITION

MERIDEN BID NO.	B023-21
PROJ. NO.	181601
SCALE	1/8" = 1'-0"
DATE	10-21-2022
DRAWN BY	Author
APPROVED BY	Approver

ISSUE DATES

NO.	DATE	PURPOSE

F1.01A

10/26/2022 12:31:52 PM C:\Users\abl\Documents\181601-Meriden Public Library-Central-2021_abl@tskp.com.rvt

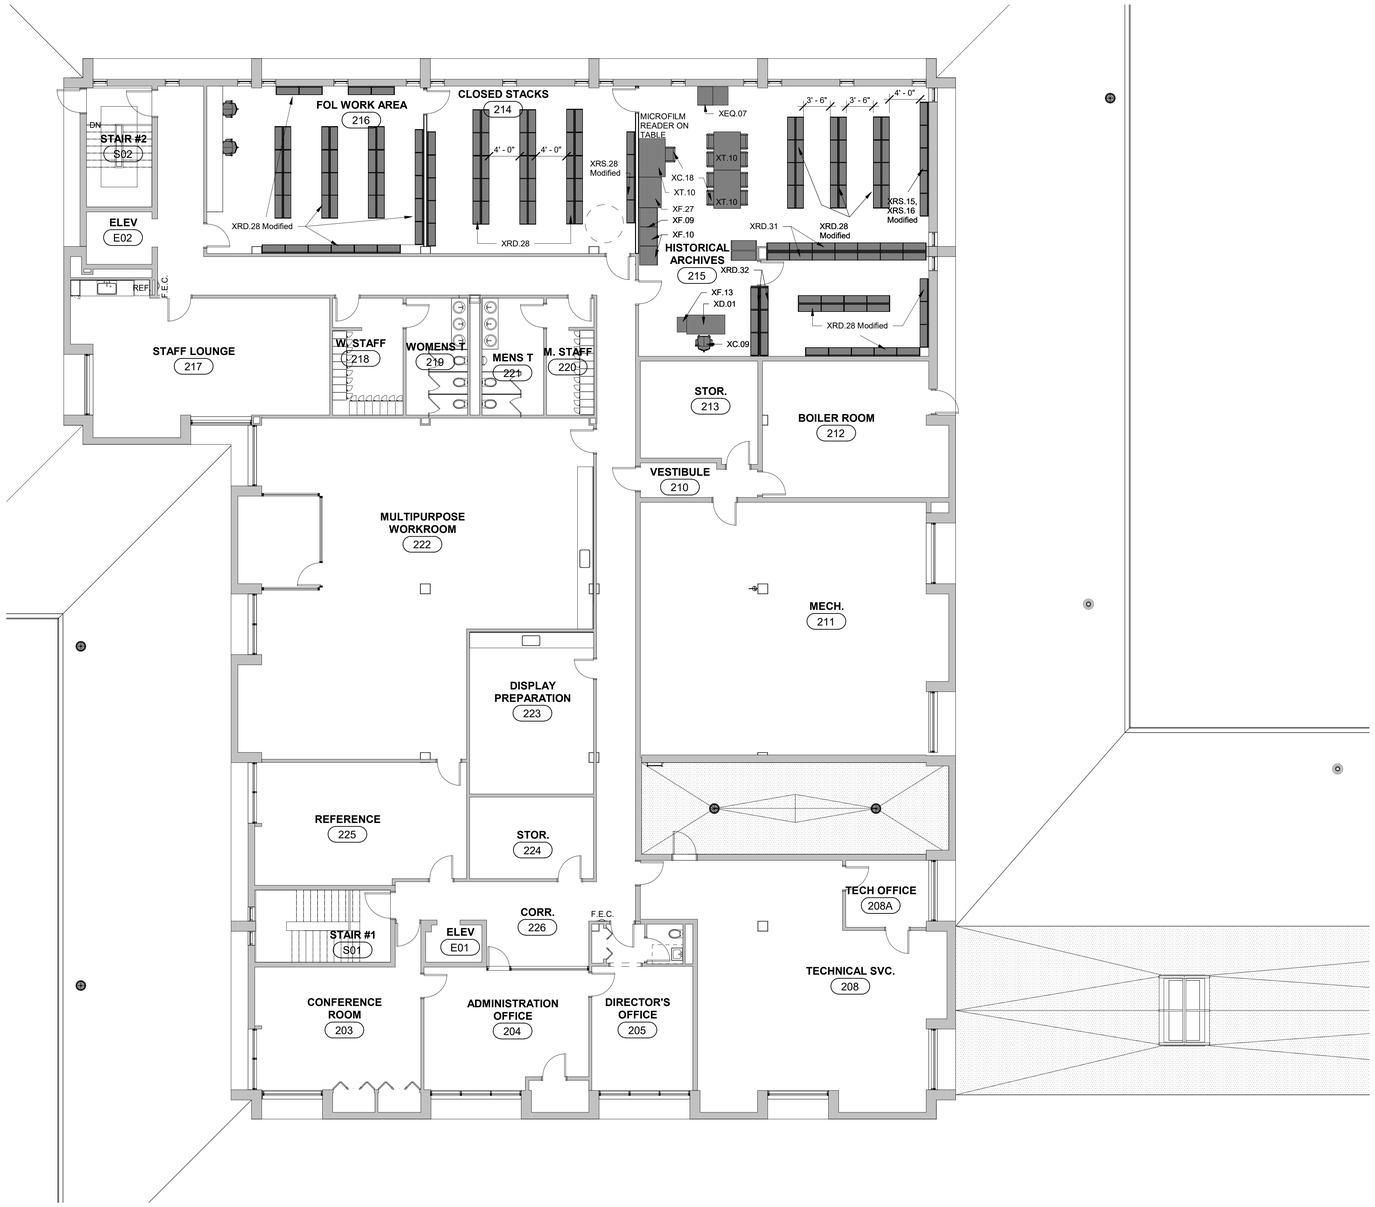

1 SECOND FLOOR FURNITURE PLAN
1/8" = 1'-0"

NOTES:

1) ALL EXISTING FURNITURE AND EXISTING LIBRARY SHELVING TO BE REUSED ARE SHADED IN GREY.

tskpstudio.com
TSKP STUDIO
One Hartford Square West
146 Wyllys Street, Bldg 1-203
Hartford, CT 06106
860.547.1970
ARCHITECTURE | PLANNING | INTERIORS

MERIDEN PUBLIC LIBRARY RENOVATIONS
FF&E
105 MILLER ST. MERIDEN, CT

KEY PLAN
N

DRAWING TITLE
SECOND FLOOR
FURNITURE PLAN

MERIDEN BID NO.	B023-21
PROJ. NO.	181601
SCALE	1/8" = 1'-0"
DATE	10-21-2022
DRAWN BY	Author
APPROVED BY	Approver

ISSUE DATES

NO.	DATE	PURPOSE

F1.02

10/25/2022 4:45:17 PM C:\Users\ab\Documents\181601-Meriden Public Library-Central-2021_ab@tskp.com.rvt